FIRE EXIT
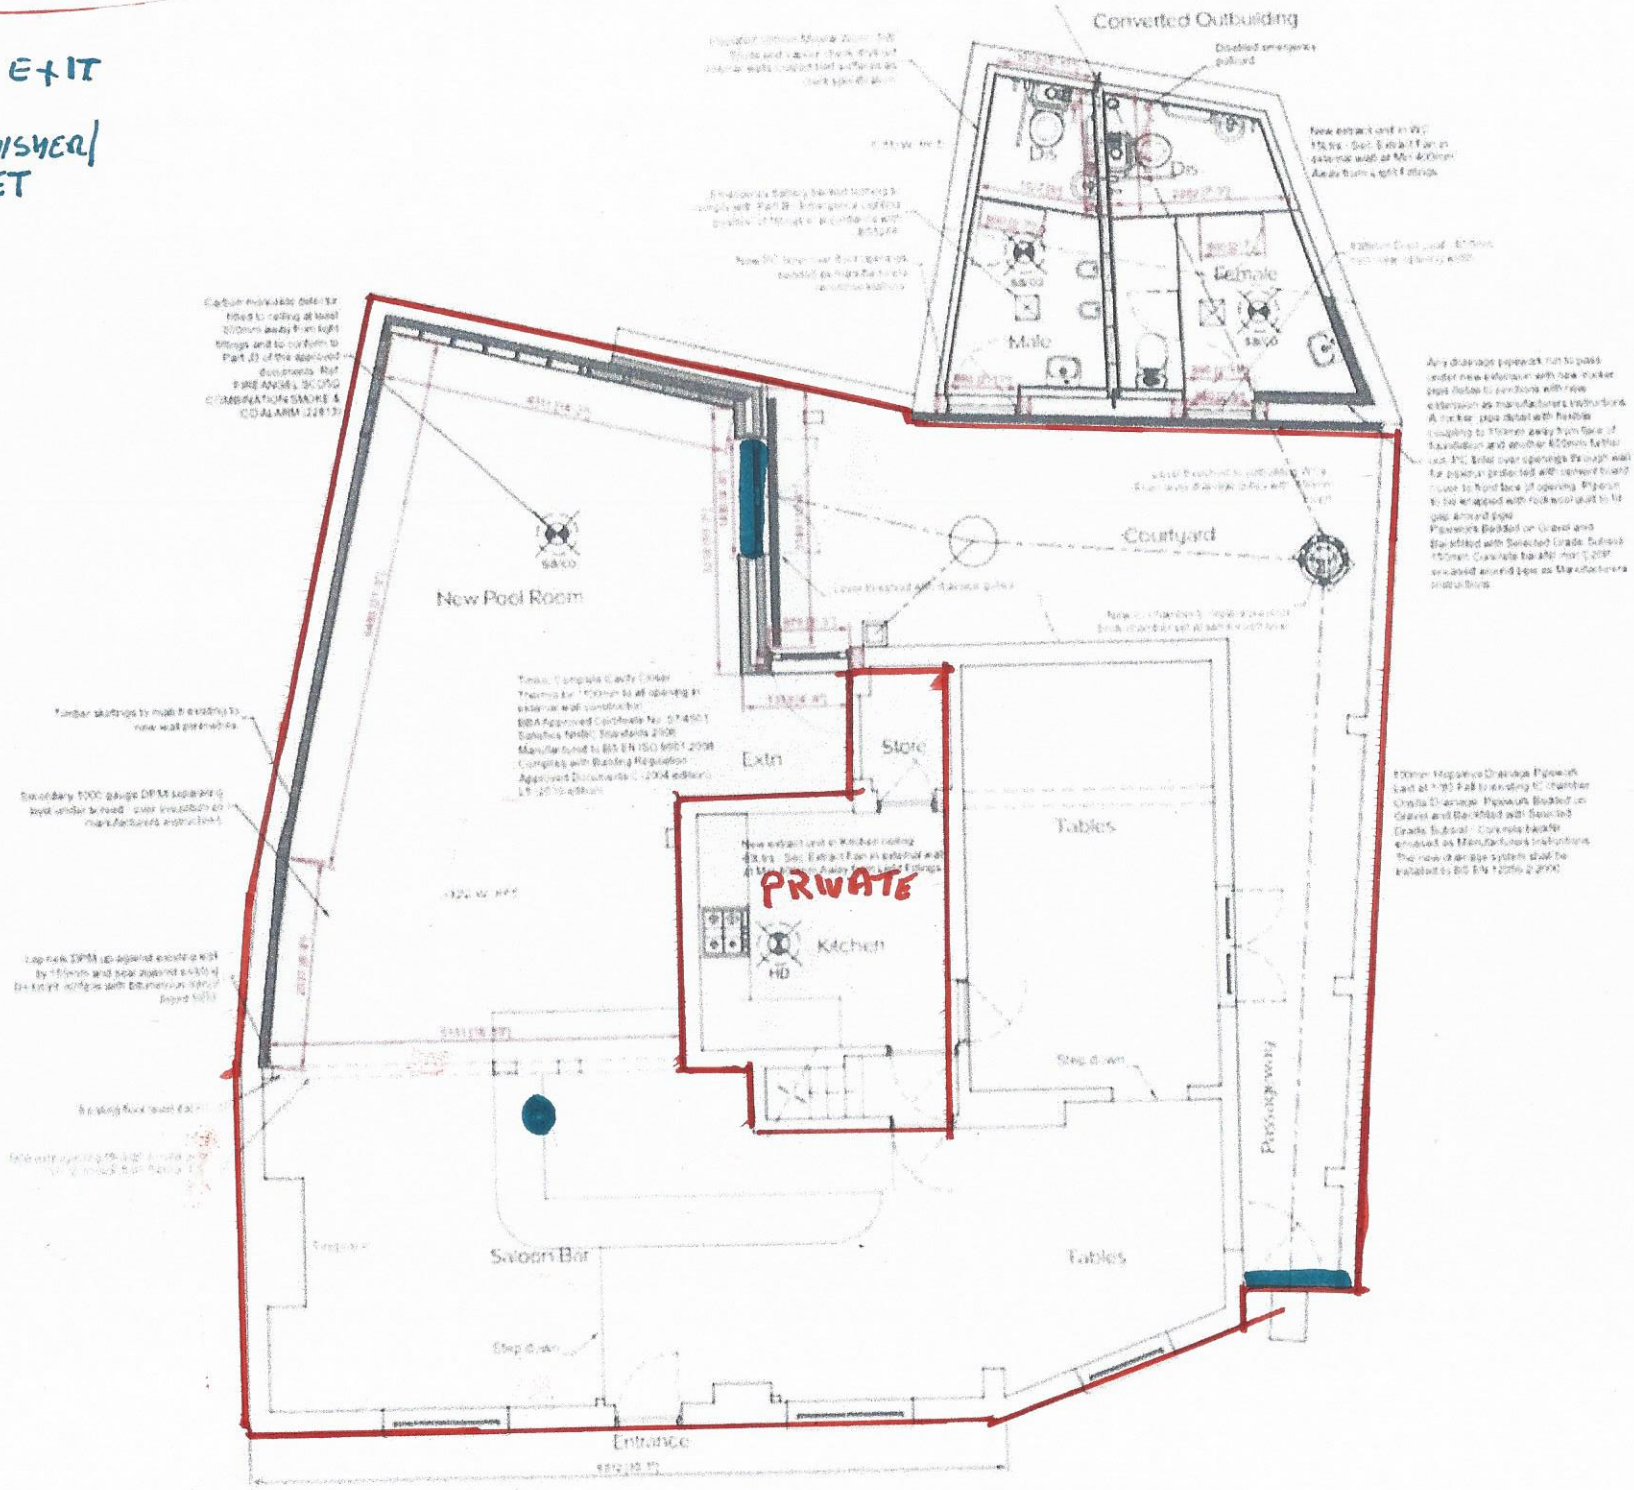
EXTINGUISHER/ BLANKET